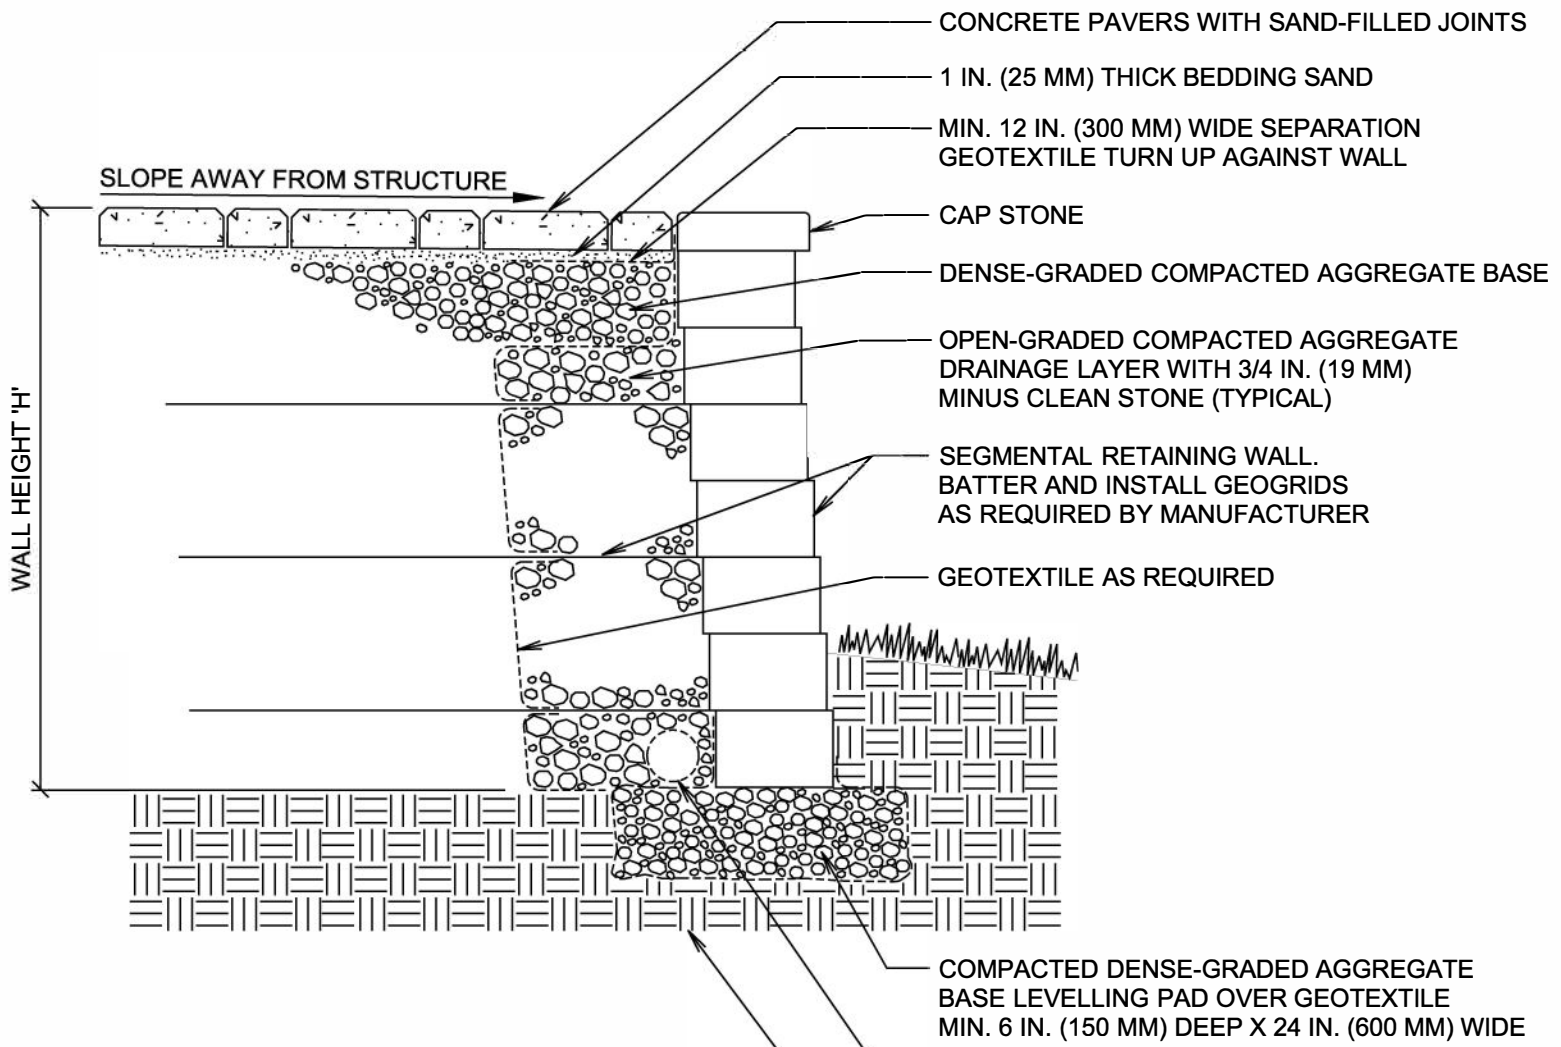

NOTES:

1. MAXIMUM WALL HEIGHT = 4 FT. (1.2 M) PER ENGINEER'S DESIGN.
2. ADD RAILING AS REQUIRED PER LOCAL BUILDING CODE.

RAISED PATIO WITH SEGMENTAL CONCRETE RETAINING WALLS

DRAWING NO. ICPI-73

SCALE NO SCALE