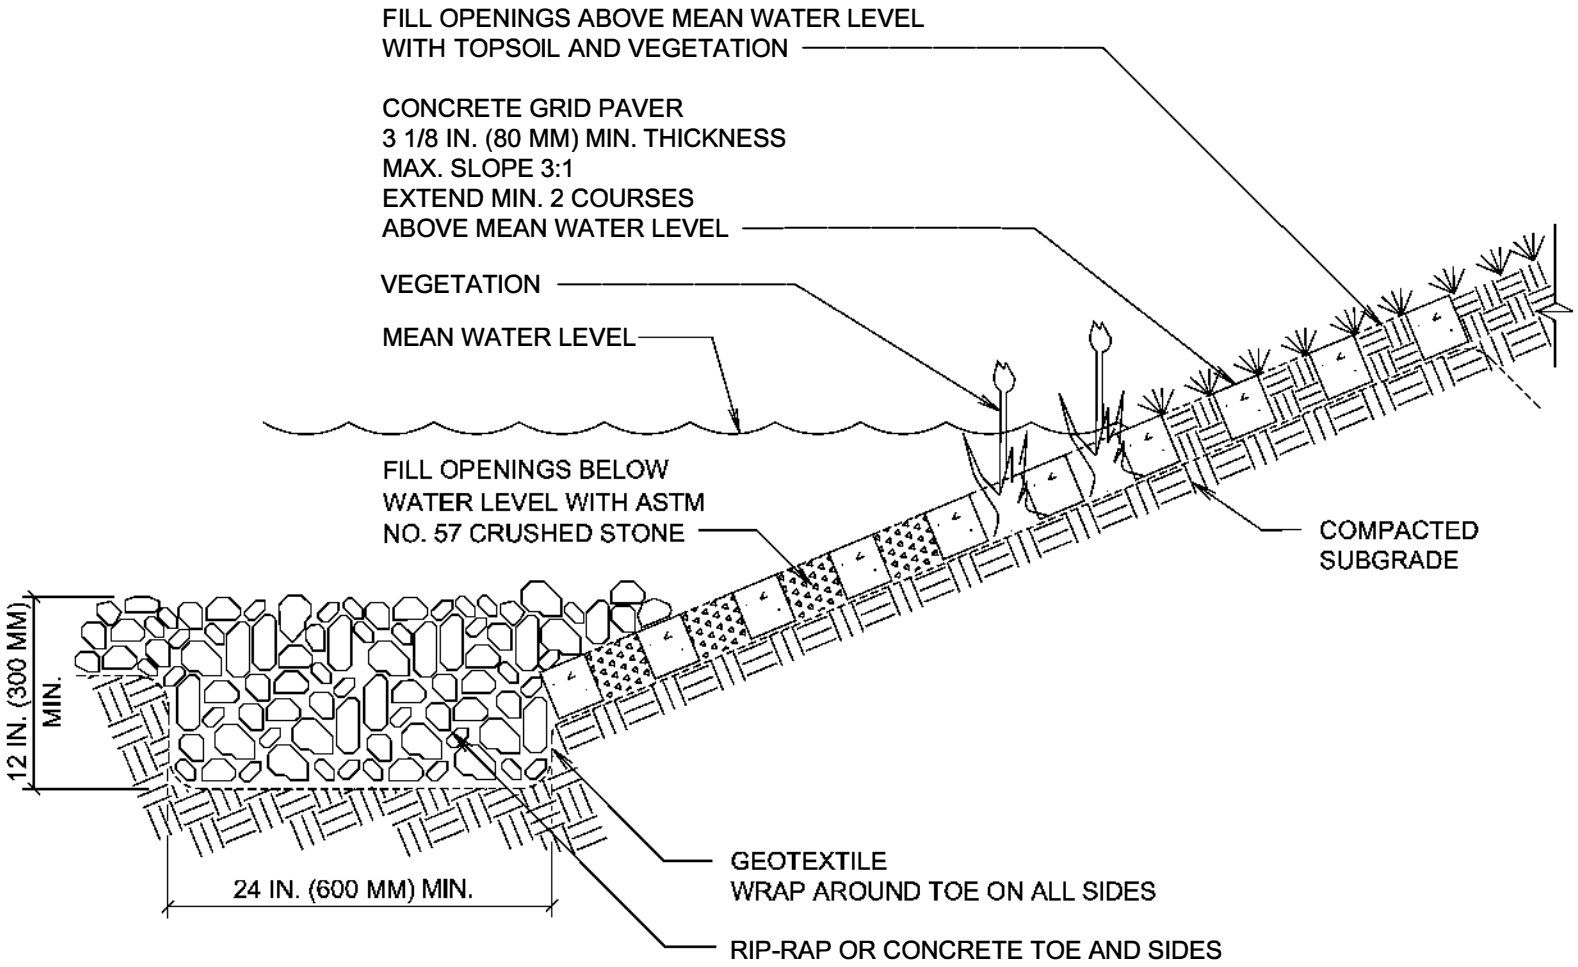

POND/LAKESIDE STABILIZATION - CONCRETE GRID PAVEMENT

DRAWING NO.	ICPI-30
SCALE	NO SCALE